THIS SHEET IS AN AUTOCAD COMPUTER GENERATED DRAWING.
THIS WAS DONE UNDER THE SUPERVISION OF JAMES R. DATZ N.J. LICENSE #24GS03671900
LICENSED LAND SURVEYOR N.J. LICENSE NO. 12812 DATED DECEMBER 1, 2008.
THE APPROVED ORIGINAL IS ON FILE IN THE ENGINEER'S OFFICE

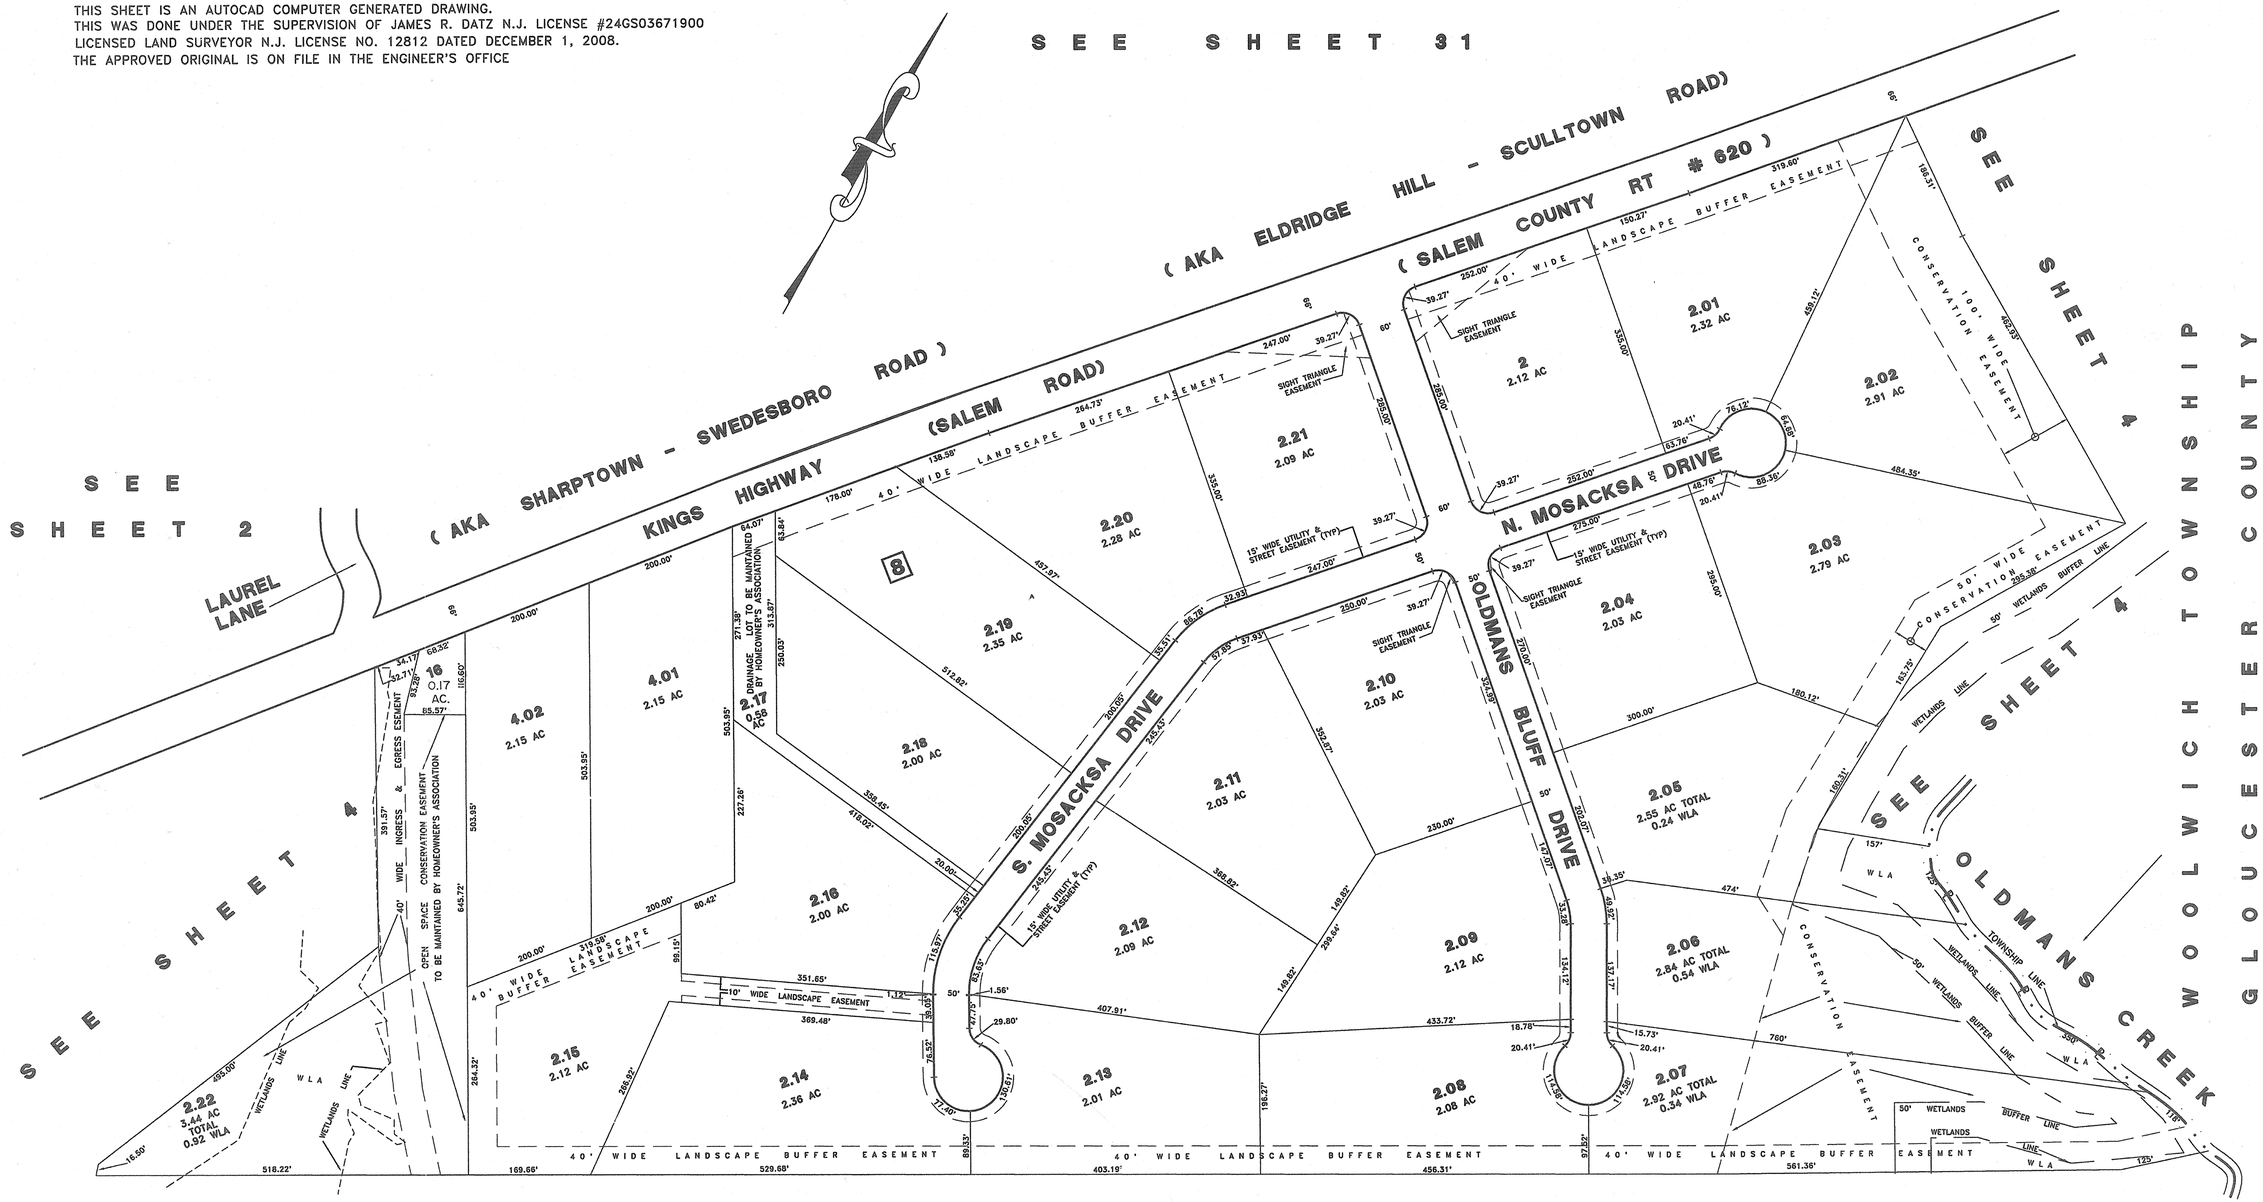

SEE SHEET 4

NEW JERSEY DEPARTMENT OF THE TREASURY
DIVISION OF TAXATION
PROPERTY ADMINISTRATION
APPROVED AS A TAX MAP PURSUANT TO THE AUTHORITY OF
N.J.S.A. 54:26-1
FOR THE DIRECTOR, DIVISION OF TAXATION
THOMAS J. REILLY C.T.A.
FIELD ASSISTANCE
SANTO C. DIDONATO, SUPERVISING FIELD REPRESENTATIVE C.T.A.
DATE: JUN 18 2009 SERIAL NO. 327

OLDMANS BLUFF
BLOCK 8 LOTS 2 THRU 2.21

TAX MAP

PILESGROVE TOWNSHIP

SALEM COUNTY, NEW JERSEY

SCALE: 1" = 100' DECEMBER 1, 2008.

JAMES R. DATZ
N.J. LIC. NO 24GS03671900
200 HIGH STREET, MOUNT HOLLY, N.J.

6-17-09

TMR #66
C-720-001
SHT4X01